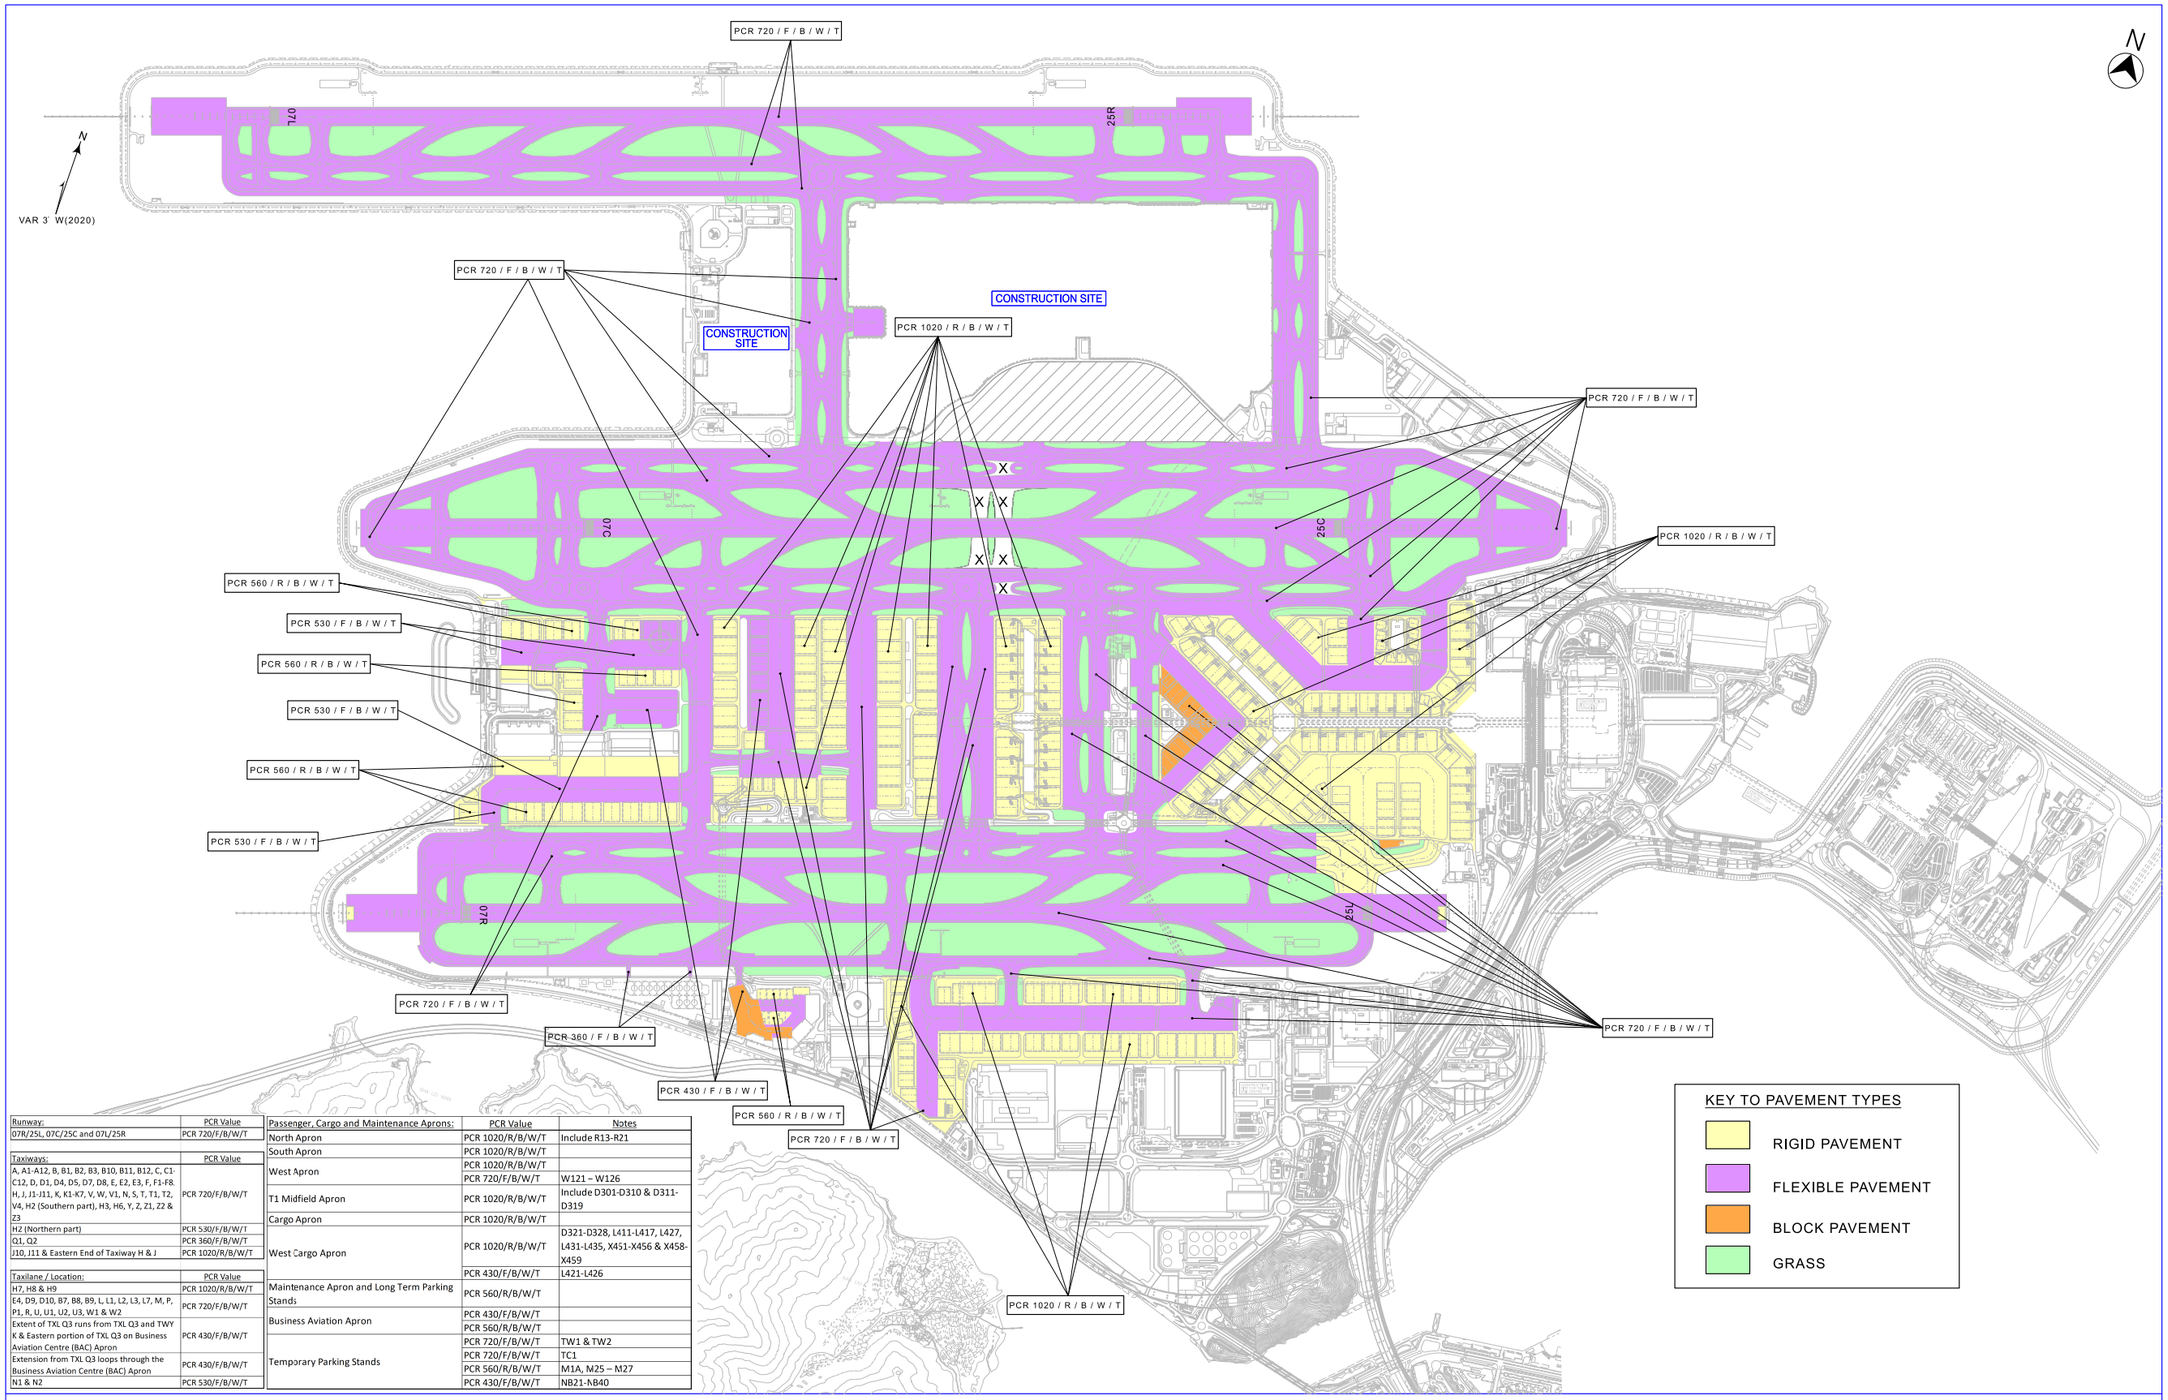

Runway:	PCR Value
07R/25L, 07C/25C and 07L/25R	PCR 720/F/B/W/T

Taxiways:	PCR Value
A, A1-A12, B, B1, B2, B3, B10, B11, B12, C, C1-C12, D, D1, D4, D5, D7, D8, E, E2, E3, F, F1-F8, H, J, J1-J11, K, K1-K7, V, W, V1, N, S, T, T1, T2, V4, H2 (Southern part), H3, H6, Y, Z, Z1, Z2 & Z3	PCR 720/F/B/W/T
HZ (Northern part)	PCR 530/F/B/W/T
Q1, Q2	PCR 360/F/B/W/T
J10, J11 & Eastern End of Taxiway H & J	PCR 1020/R/B/W/T

Taxilane / Location:	PCR Value
H7, H8 & H9	PCR 1020/R/B/W/T
E4, D9, D10, B7, B8, B9, L, L1, L2, L3, L7, M, P, P1, R, U, U1, U2, U3, W1 & W2	PCR 720/F/B/W/T
Extent of TXL Q3 runs from TXL Q3 and TWY K & Eastern portion of TXL Q3 on Business Aviation Centre (BAC) Apron	PCR 430/F/B/W/T
Extension from TXL Q3 loops through the Business Aviation Centre (BAC) Apron	PCR 430/F/B/W/T
N1 & N2	PCR 530/F/B/W/T

Passenger, Cargo and Maintenance Aprons:	PCR Value	Notes
North Apron	PCR 1020/R/B/W/T	Include R13-R21
South Apron	PCR 1020/R/B/W/T	
West Apron	PCR 1020/R/B/W/T	
	PCR 720/F/B/W/T	W121 – W126
T1 Midfield Apron	PCR 1020/R/B/W/T	Include D301-D310 & D311-D319
Cargo Apron	PCR 1020/R/B/W/T	
West Cargo Apron	PCR 1020/R/B/W/T	D321-D328, L411-L417, L427, L431-L435, X451-X456 & X458-X459
	PCR 430/F/B/W/T	L421-L426
Maintenance Apron and Long Term Parking Stands	PCR 560/R/B/W/T	
Business Aviation Apron	PCR 430/F/B/W/T	
	PCR 560/R/B/W/T	
Temporary Parking Stands	PCR 720/F/B/W/T	TW1 & TW2
	PCR 720/F/B/W/T	TC1
	PCR 560/R/B/W/T	M1A, M25 – M27
	PCR 430/F/B/W/T	NB21-NB40

PLAN 13 - PAVEMENT TYPES & PCR VALUE